Work Period:

5/17/21 - 5/28/21

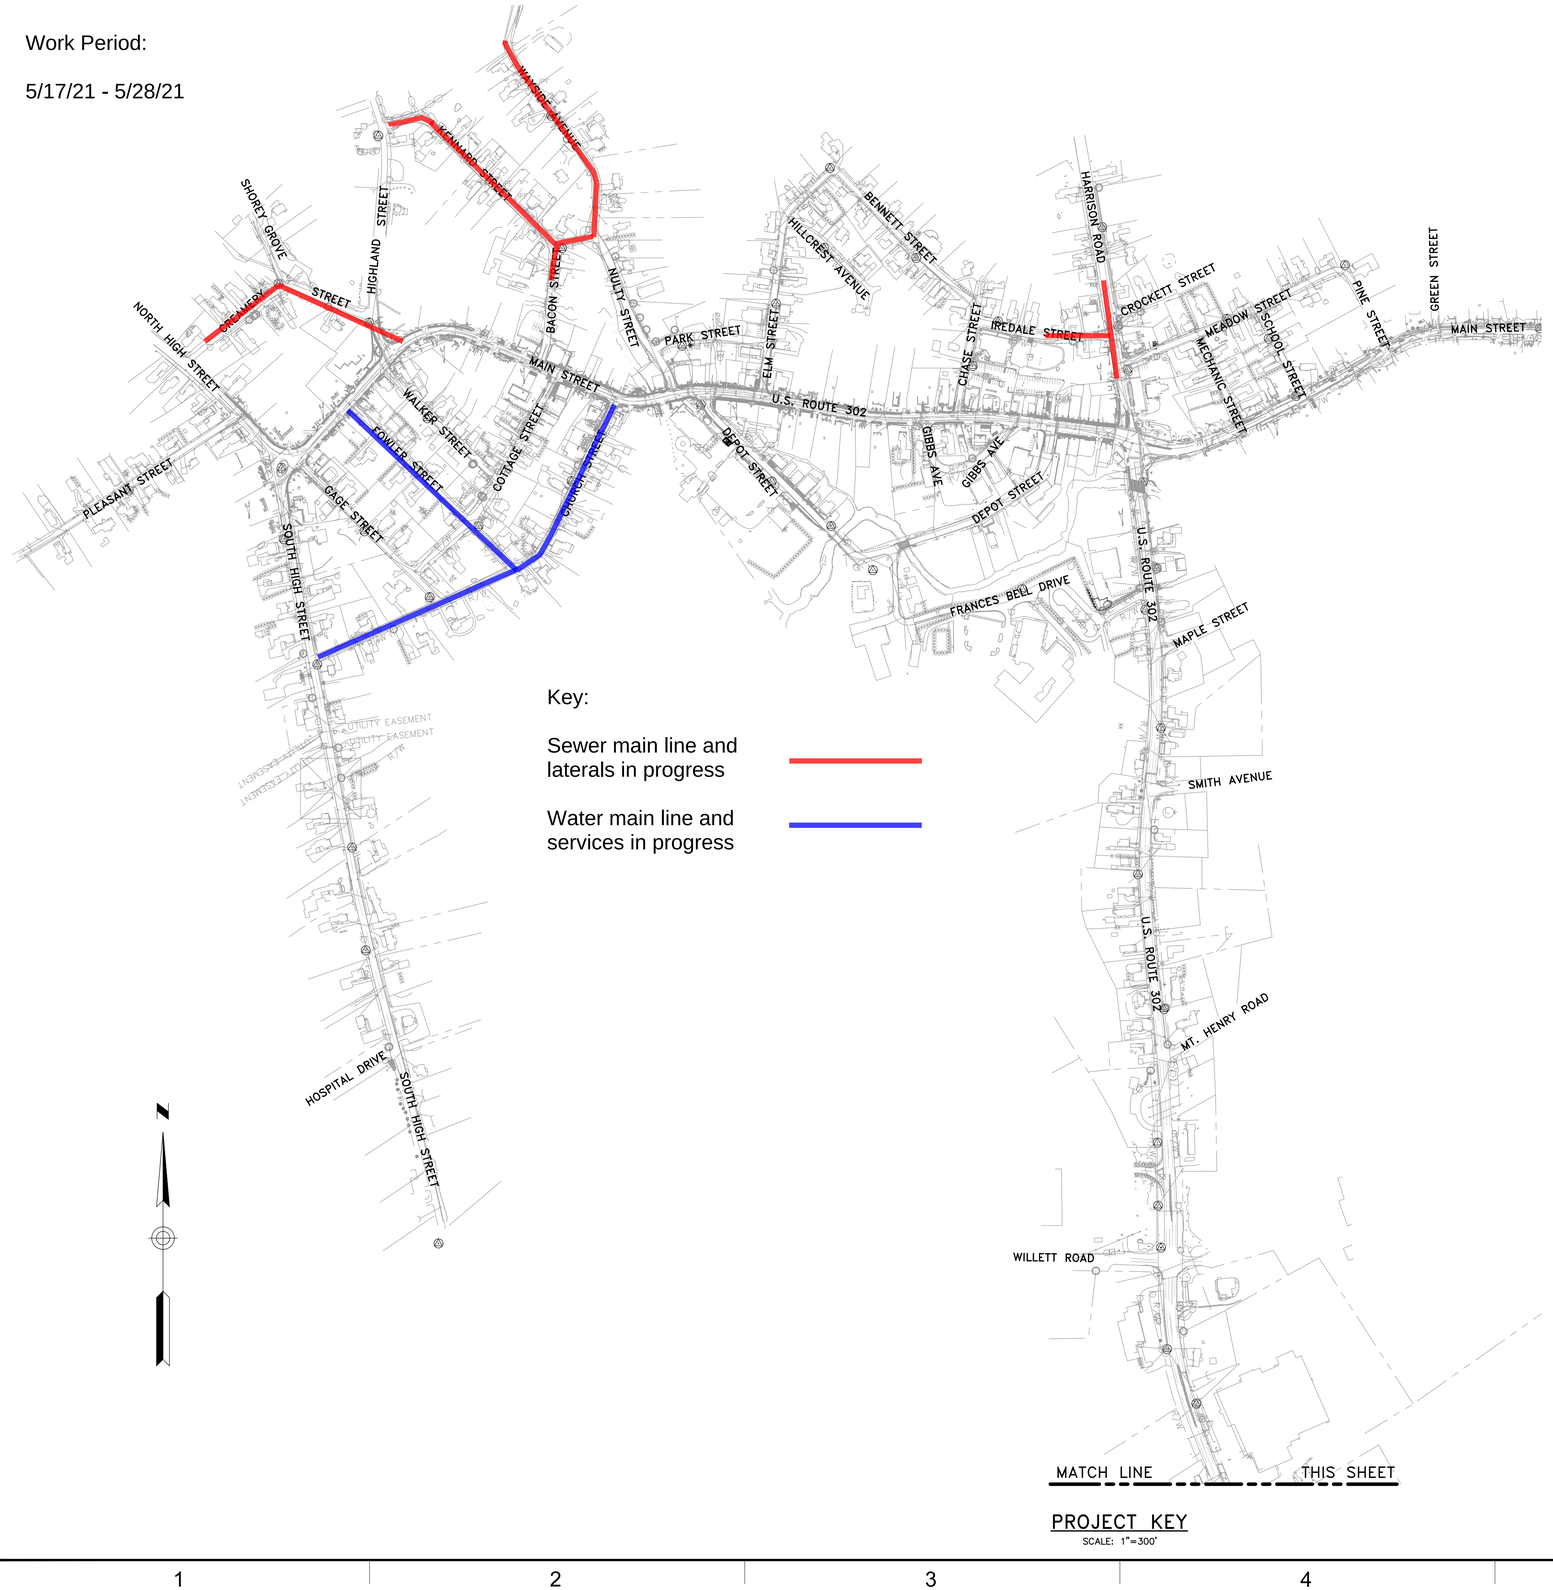

Key:

Sewer main line and laterals in progress

Water main line and services in progress

PROJECT KEY

SCALE: 1"=300'

ISSUE FOR CONSTRUCTION

41 Hutchins Drive
Portland, Maine 04102
800.426.4262 | www.woodardcurran.com

COMMITMENT & INTEGRITY DRIVE RESULTS

THIS DOCUMENT IS THE PROPERTY OF WOODARD & CURRAN INC. AND ITS CLIENT. REPRODUCTION OR MODIFICATION WITHOUT EXPRESSED AUTHORIZATION IS PROHIBITED.

REV	DESCRIPTION	DATE
0	DESIGNED BY: JMP DRAWN BY: JDE CHECKED BY: RTP 2908801-SCHEDULE MAP.dwg	

PROJECT WORK OVERVIEW MAP

TOWN OF BRIDGTON
BRIDGTON, MAINE

WASTEWATER
COLLECTION SYSTEM UPGRADES

JOB NO:	229086.01
DATE:	DECEMBER, 2020
SCALE:	1"=300'
SHEET:	3 OF 46

C-002

\\woodardcurran.net\shared\Projects\0229086.01 Bridgton ME WWTF Sewer Collection\wip\Drawings\Wastewater Collection System\Figures\229086801-SCHEDULE MAP.dwg, Apr 22, 2021 - 3:37pm JPAGE